


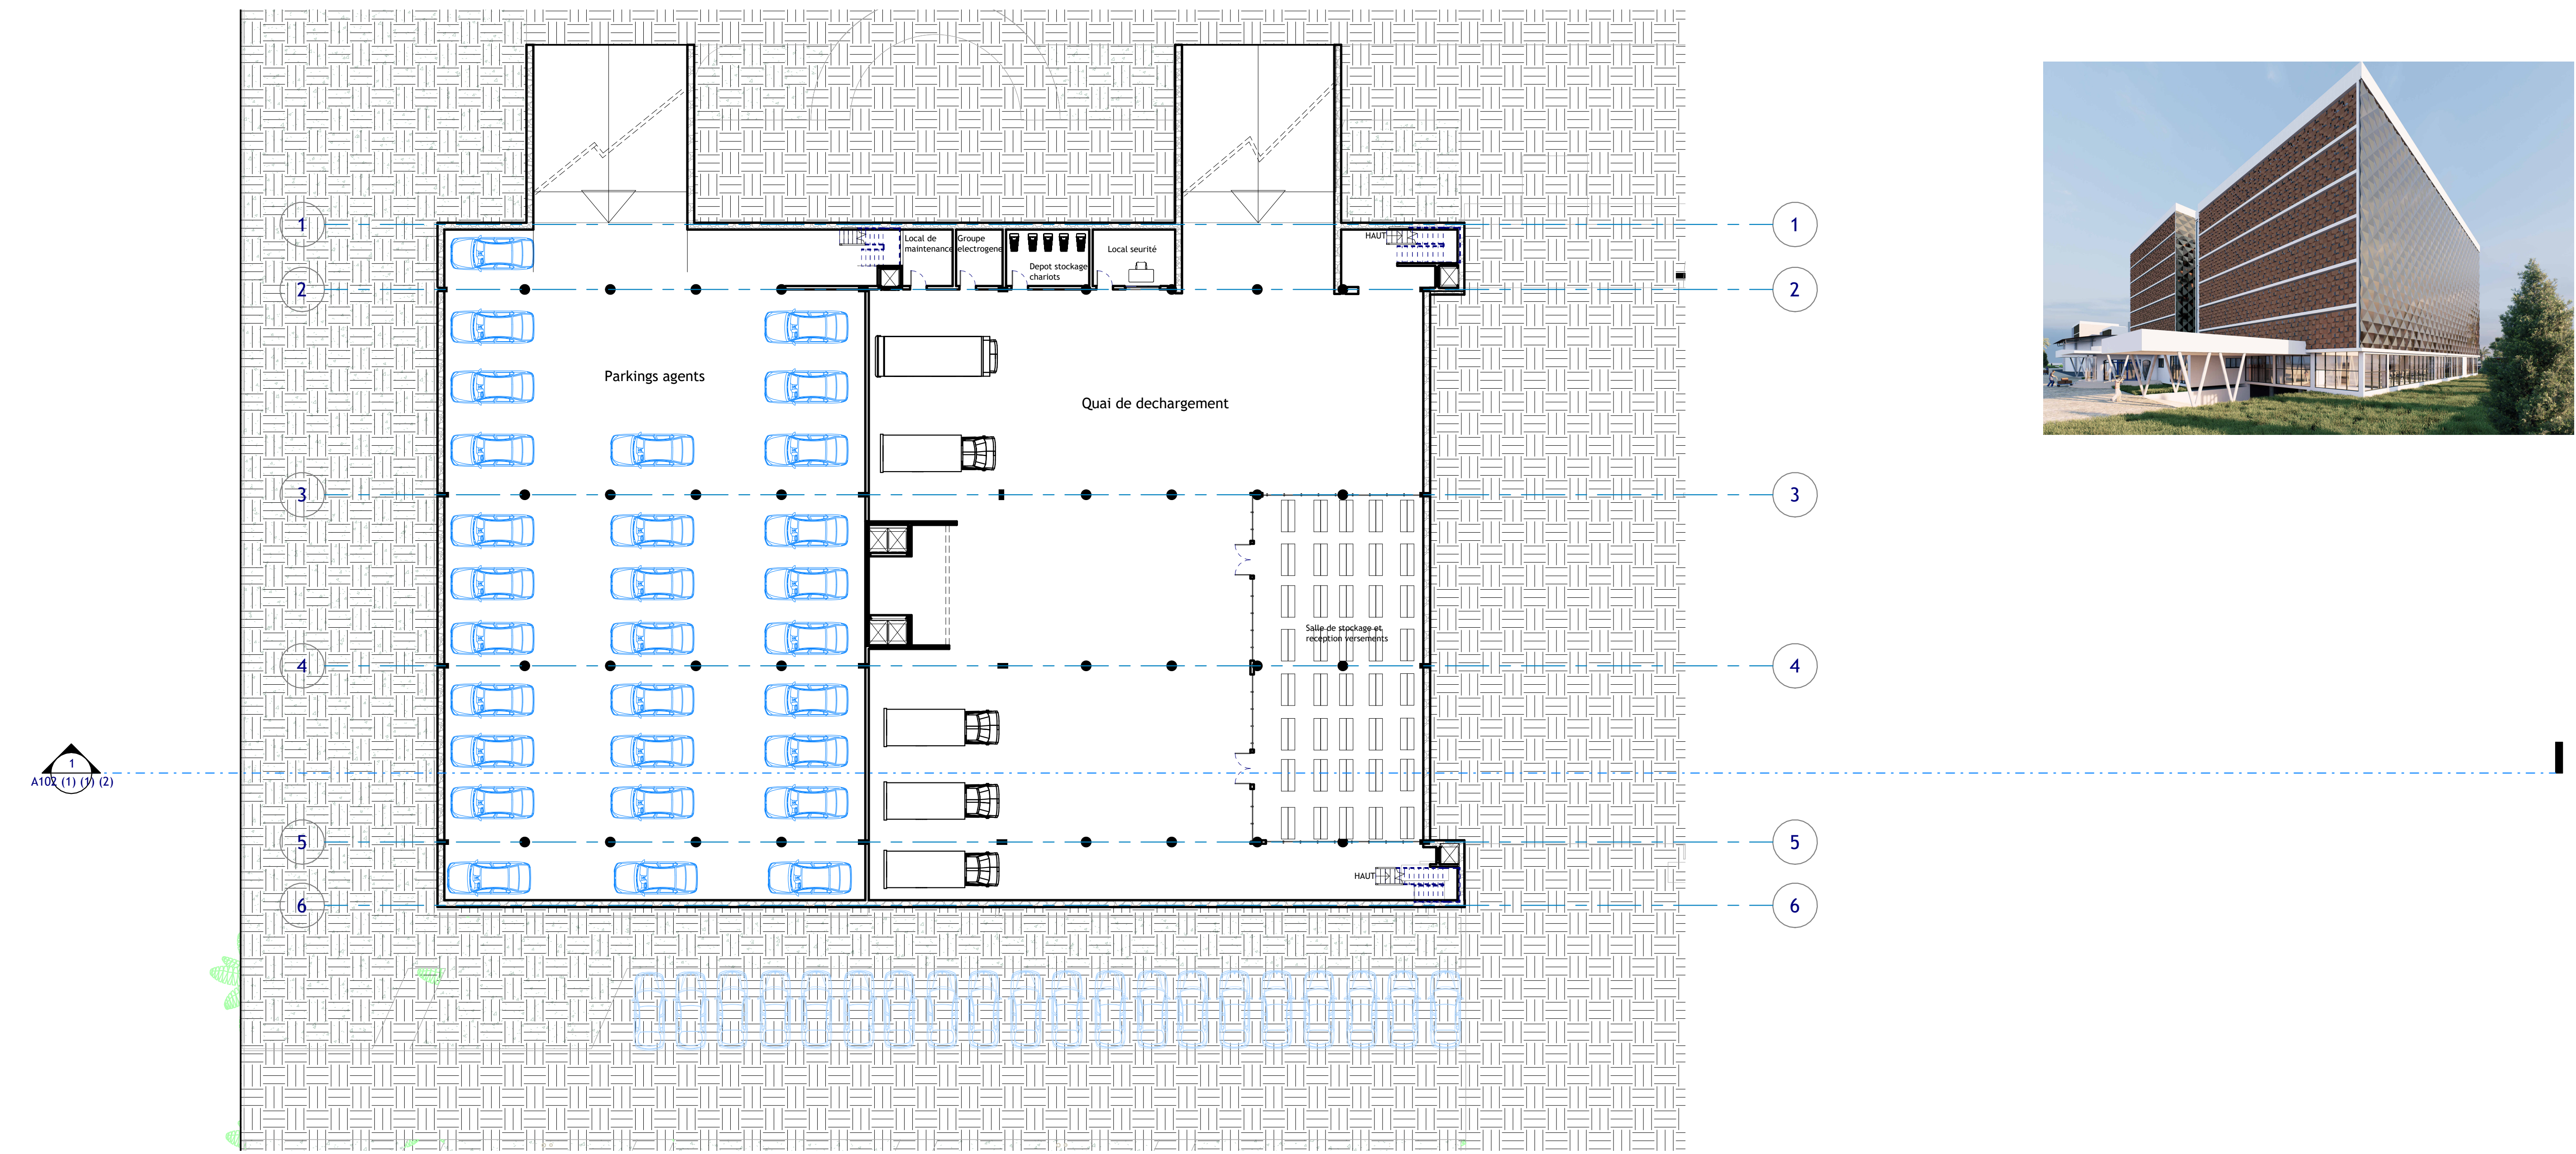

1 SOUS SOL
Ech : 1 : 200