


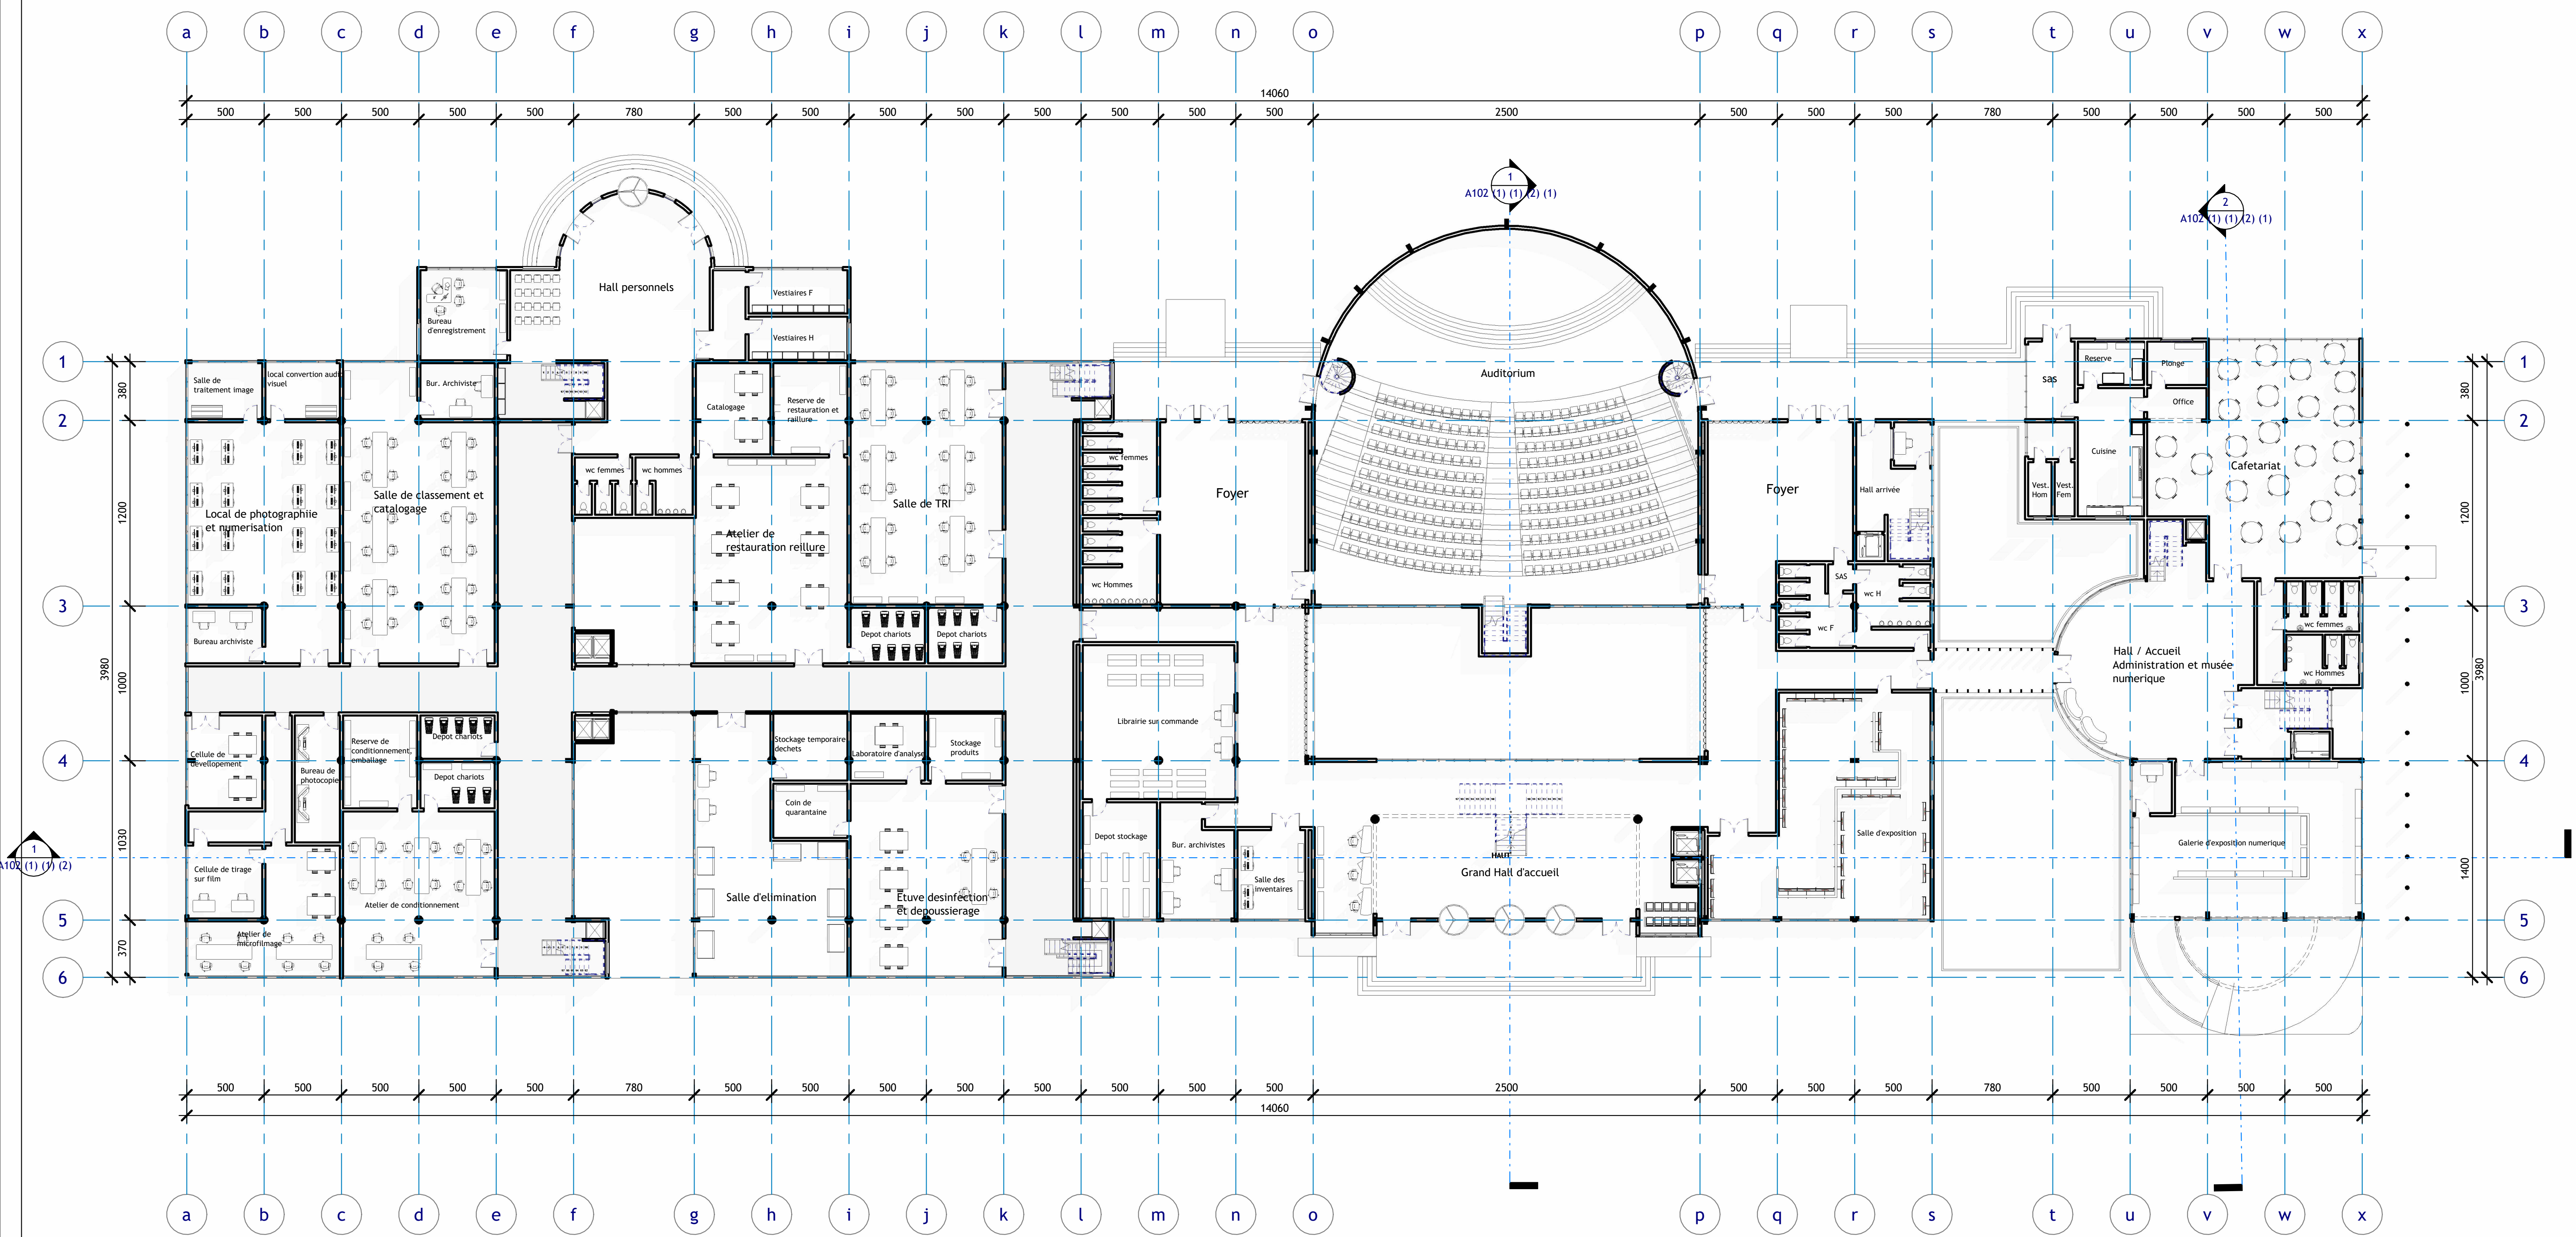

1 Niveau RDC
Ech : 1 : 200